



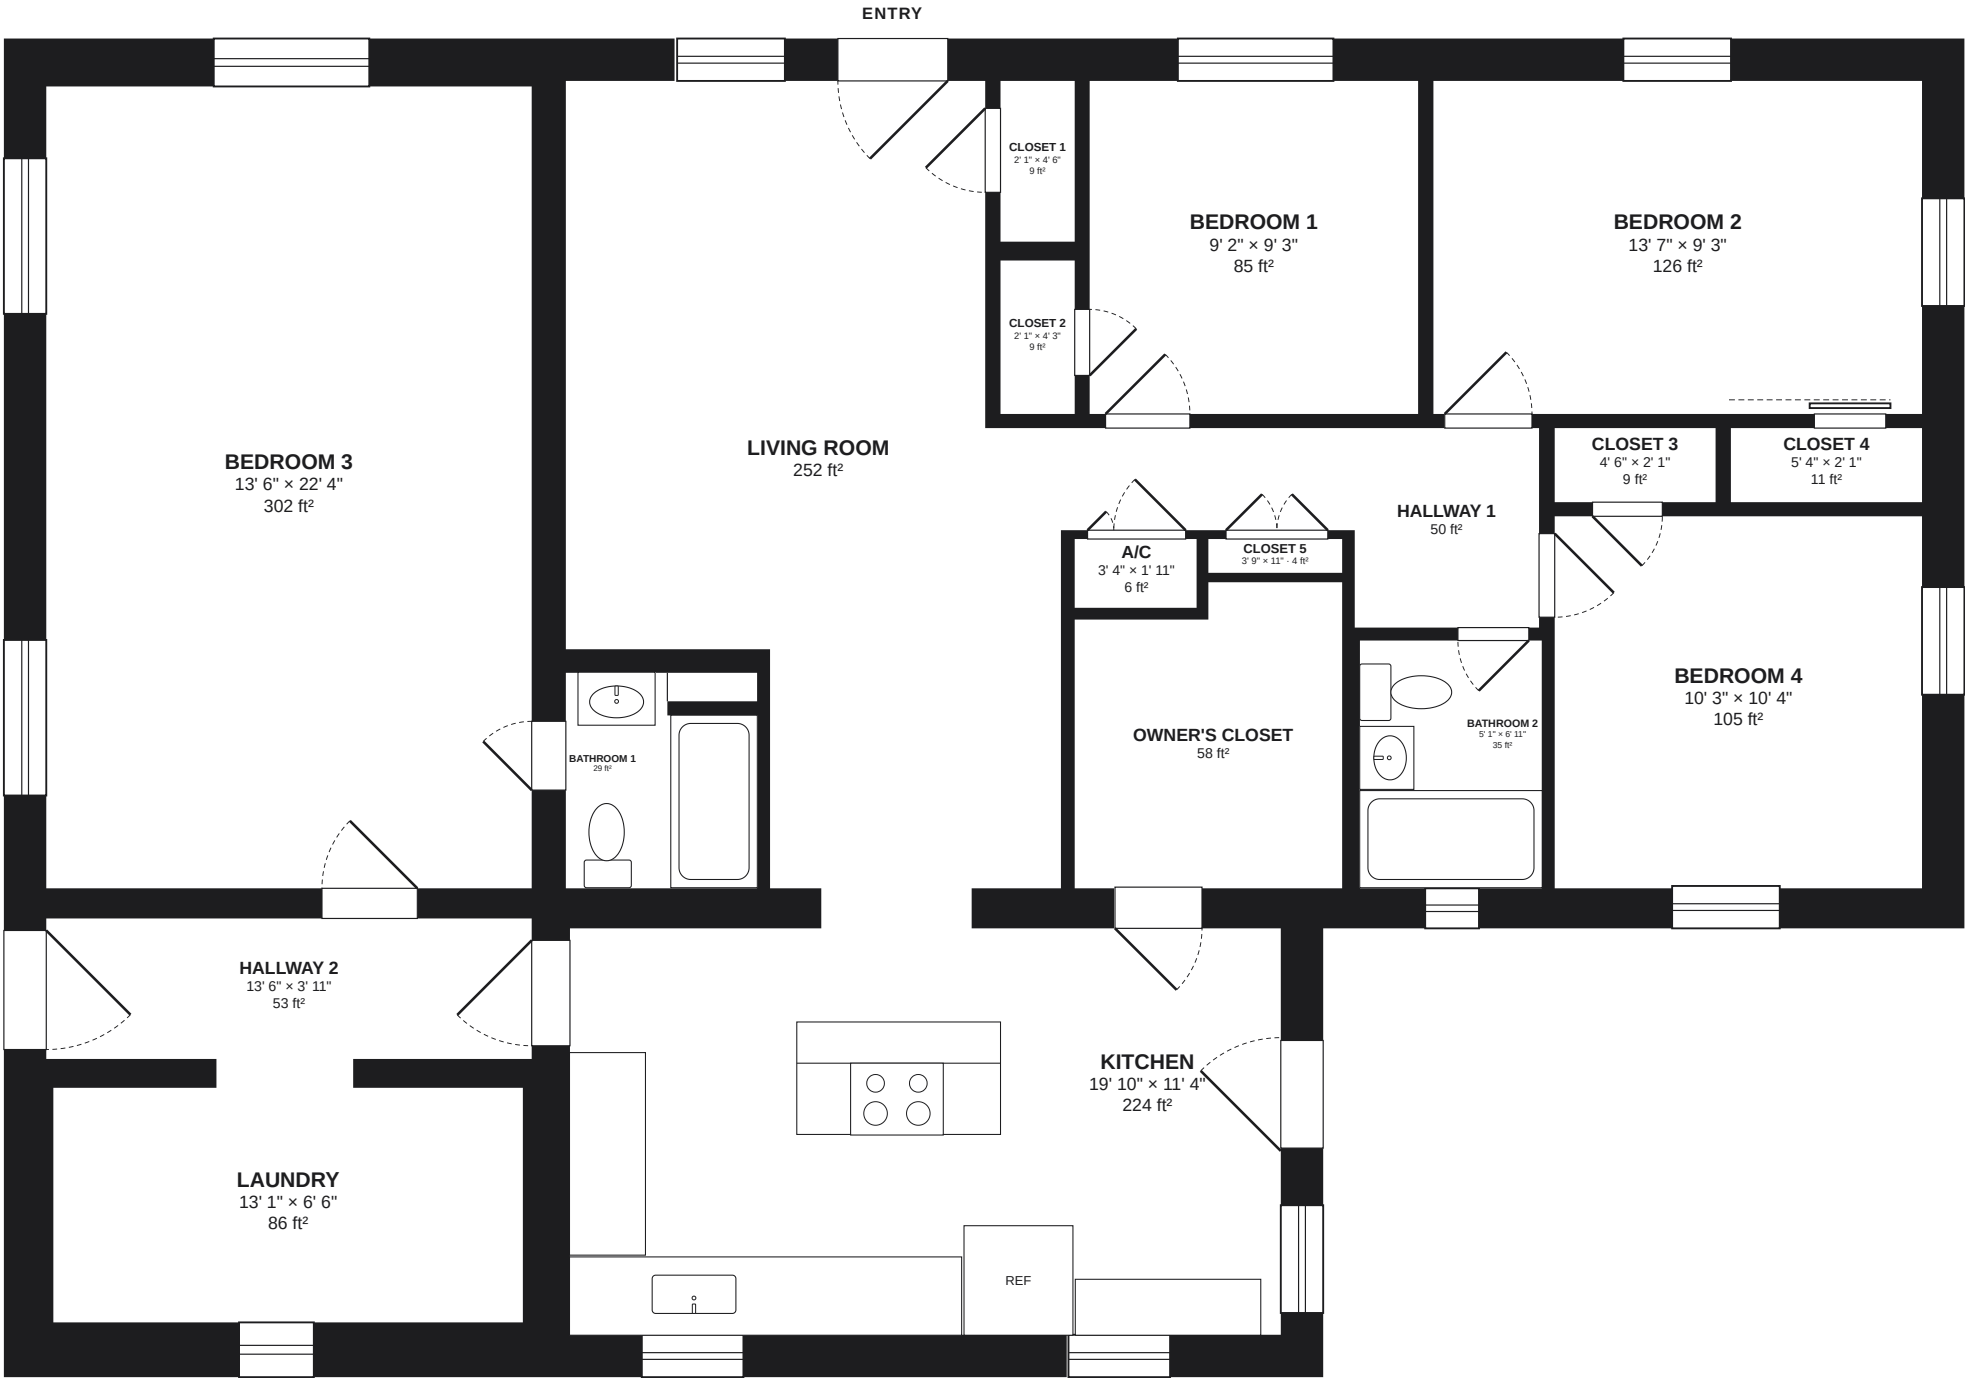

SAMPLE · FLOOR PLAN

Interior dimensions measured on the 3D scan, finished face to finished face. Exterior wall thickness not measured. Net interior ≈ 1,454 ft².



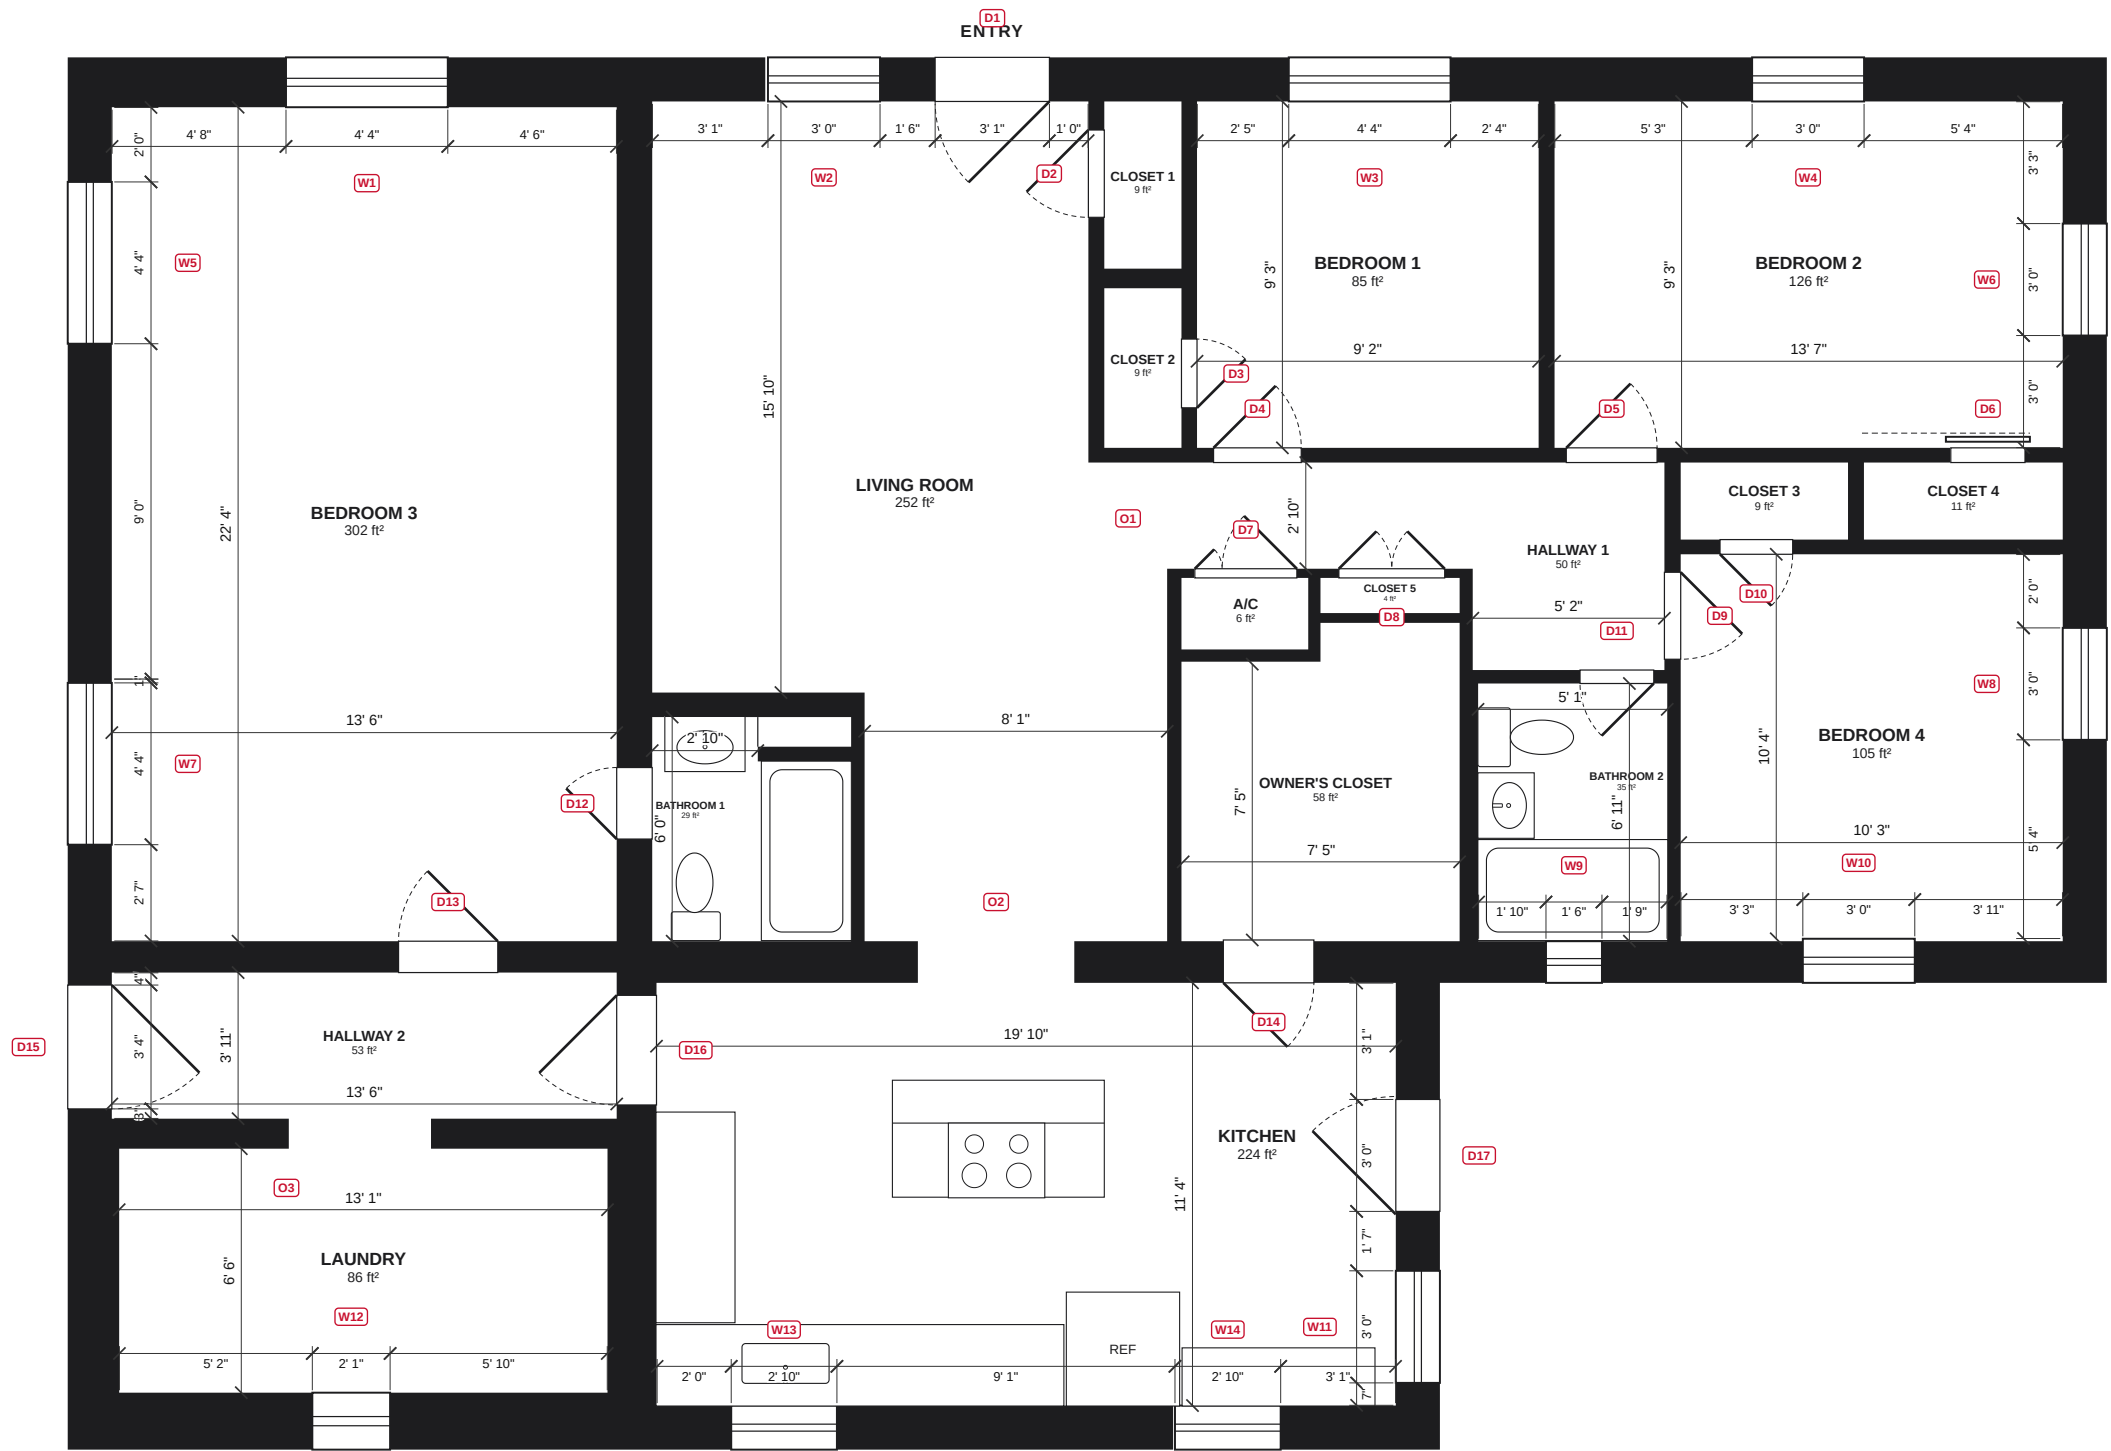

SAMPLE · DIMENSIONED PLAN

Interior dimensions measured on the 3D scan, finished face to finished face. Exterior wall thickness not measured. Net interior ≈ 1,454 ft².

SAMPLE · SCHEDULES

ROOMS

Room	Size (W × D)	Area ft²
Closet 1	2' 1" × 4' 6"	9
Bedroom 1	9' 2" × 9' 3"	85
Bedroom 2	13' 7" × 9' 3"	126
Closet 2	2' 1" × 4' 3"	9
Living Room	irregular (see plan)	252
Closet 3	4' 6" × 2' 1"	9
Closet 4	5' 4" × 2' 1"	11
Bedroom 3	13' 6" × 22' 4"	302
A/C	3' 4" × 1' 11"	6
Closet 5	3' 9" × 11"	4
Hallway 1	irregular (see plan)	50
Bedroom 4	10' 3" × 10' 4"	105
Bathroom 1	irregular (see plan)	29
Owner's Closet	irregular (see plan)	58
Bathroom 2	5' 1" × 6' 11"	35
Hallway 2	13' 6" × 3' 11"	53
Kitchen	19' 10" × 11' 4"	224
Laundry	13' 1" × 6' 6"	86

Net interior ≈ 1,454 ft²

WINDOW TYPES

Type	Clear width	Height	Windows
A	4' 4"	4' 0"	W1, W3, W5, W7
B	3' 0"	4' 0"	W2, W4, W6, W8, W10, W11
C	2' 10"	4' 2"	W13, W14
D	2' 1"	4' 0"	W12
E	1' 6"	3' 3"	W9

NOTES

- All dimensions are interior, finished face to finished face. Door and window widths are clear widths (jamb to jamb).
- Walls were measured on the Matterport 3D scan; all dimensions are rounded to the nearest inch. Expected accuracy is about ±1".
- Exterior walls were not scanned, so their thickness is unknown; no exterior dimensions are given and the wall thickness shown is schematic.
- Windows are grouped into standard types; sizes were checked against the 3D model except where marked "model only".
- Fixtures (cabinets, appliances, plumbing fixtures) are shown at measured size where the scan allows; symbols inside them are schematic.

DOORS & OPENINGS

Tag	Between	Type	Clear width
D1	Living Room ↔ Exterior	Exterior swing door	3' 1"
D2	Living Room ↔ Closet 1	Swing door	2' 4"
D3	Closet 2 ↔ Bedroom 1	Swing door	1' 10"
D4	Bedroom 1 ↔ Hallway 1	Swing door	2' 4"
D5	Hallway 1 ↔ Bedroom 2	Swing door	2' 5"
D6	Bedroom 2 ↔ Closet 4	Sliding barn door	2' 0"
D7	A/C ↔ Hallway 1	Double door (unequal leaves)	2' 9"
D8	Owner's Closet ↔ Hallway 1	Double door	2' 10"
D9	Hallway 1 ↔ Bedroom 4	Swing door	2' 4"
D10	Bedroom 4 ↔ Closet 3	Swing door	1' 11"
D11	Bathroom 2 ↔ Hallway 1	Swing door	2' 0"
D12	Bathroom 1 ↔ Bedroom 3	Swing door	1' 11"
D13	Hallway 2 ↔ Bedroom 3	Swing door	2' 8"
D14	Owner's Closet ↔ Kitchen	Swing door	2' 5"
D15	Exterior ↔ Hallway 2	Exterior swing door	3' 4"
D16	Hallway 2 ↔ Kitchen	Swing door	2' 11"
D17	Kitchen ↔ Exterior	Exterior swing door	3' 0"
O1	Living Room ↔ Hallway 1	Cased opening (no door)	2' 9"
O2	Kitchen ↔ Living Room	Cased opening (no door)	4' 2"
O3	Hallway 2 ↔ Laundry	Cased opening (no door)	3' 10"

WINDOWS

Tag	Room	Type	Note
W1	Bedroom 3	A	
W2	Living Room	B	
W3	Bedroom 1	A	
W4	Bedroom 2	B	
W5	Bedroom 3	A	
W6	Bedroom 2	B	
W7	Bedroom 3	A	
W8	Bedroom 4	B	
W9	Bathroom 2	E	
W10	Bedroom 4	B	
W11	Kitchen	B	
W12	Laundry	D	model only
W13	Kitchen	C	
W14	Kitchen	C	